
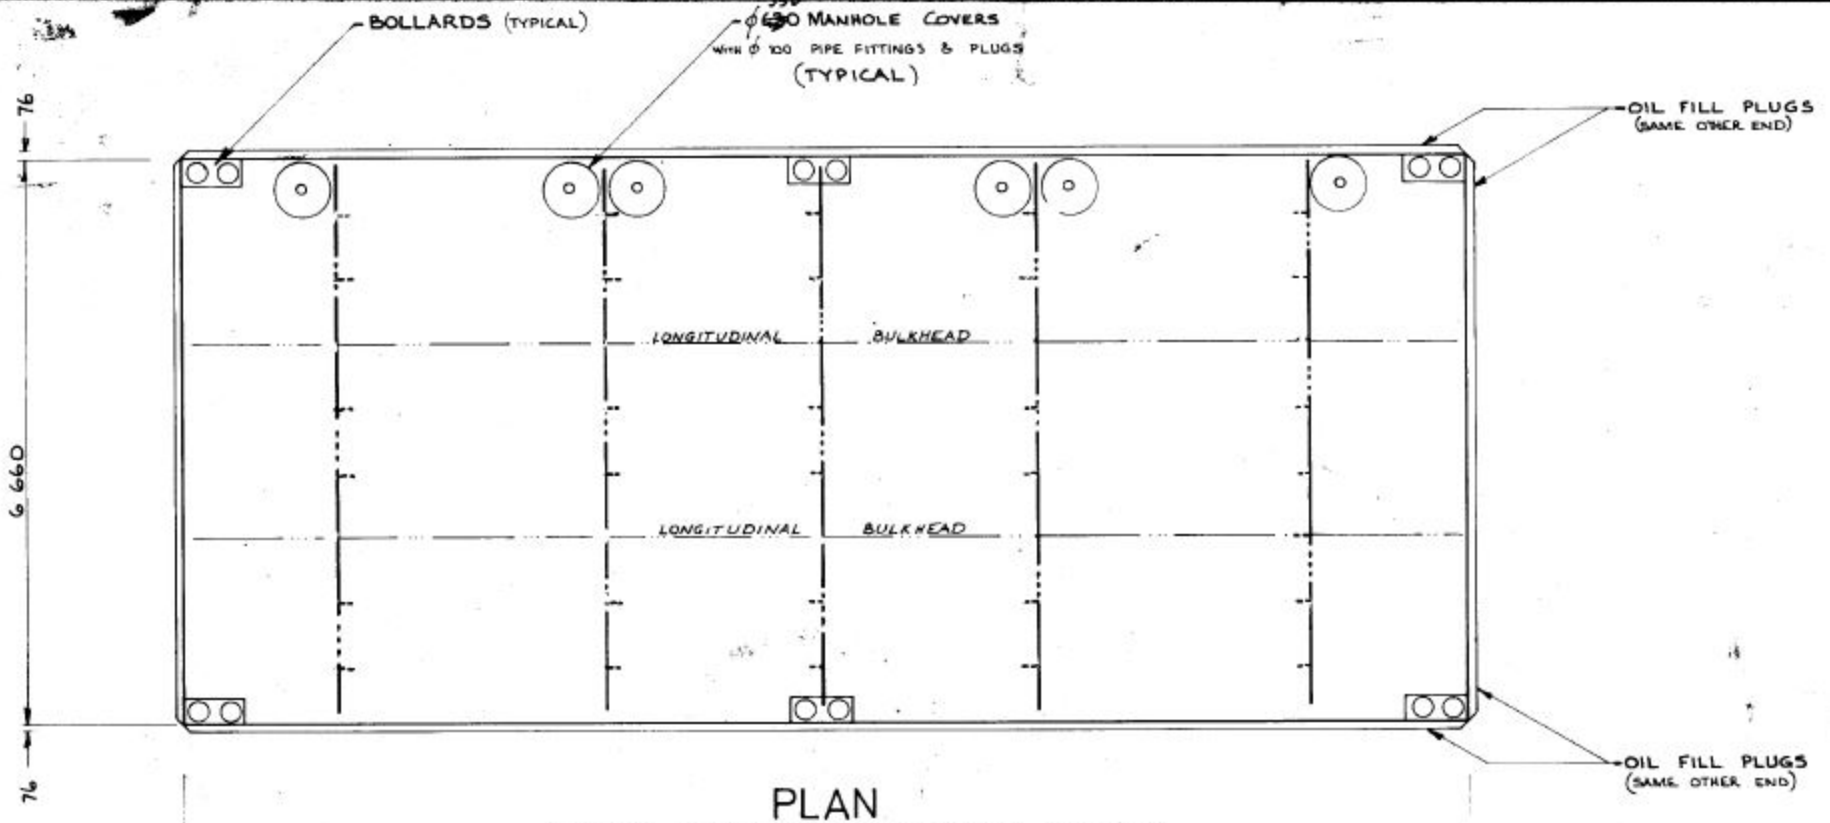


PLAN

SHOWING LONGITUDINAL & WATERTIGHT BULKHEADS

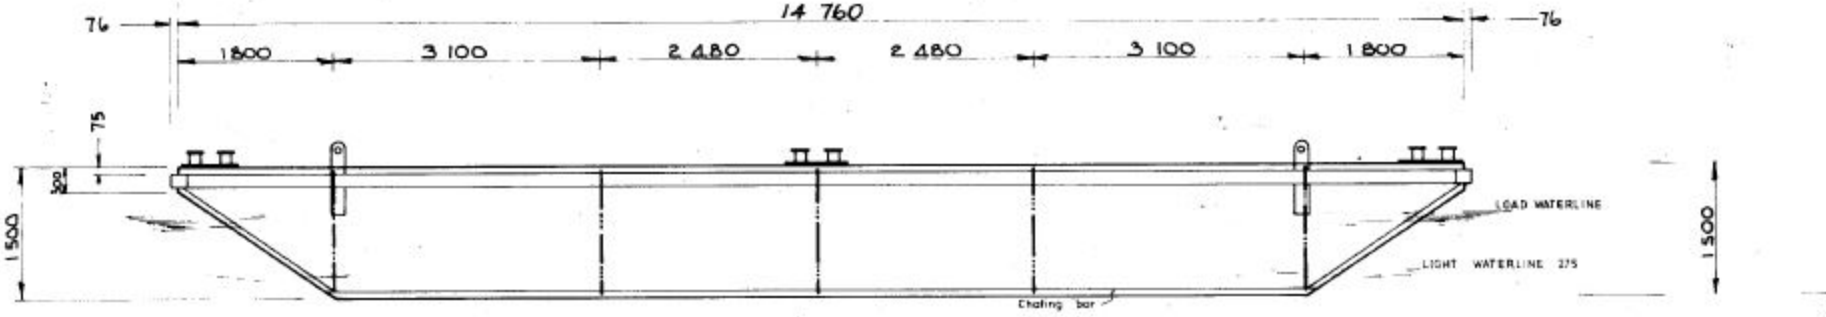

ELEVATION