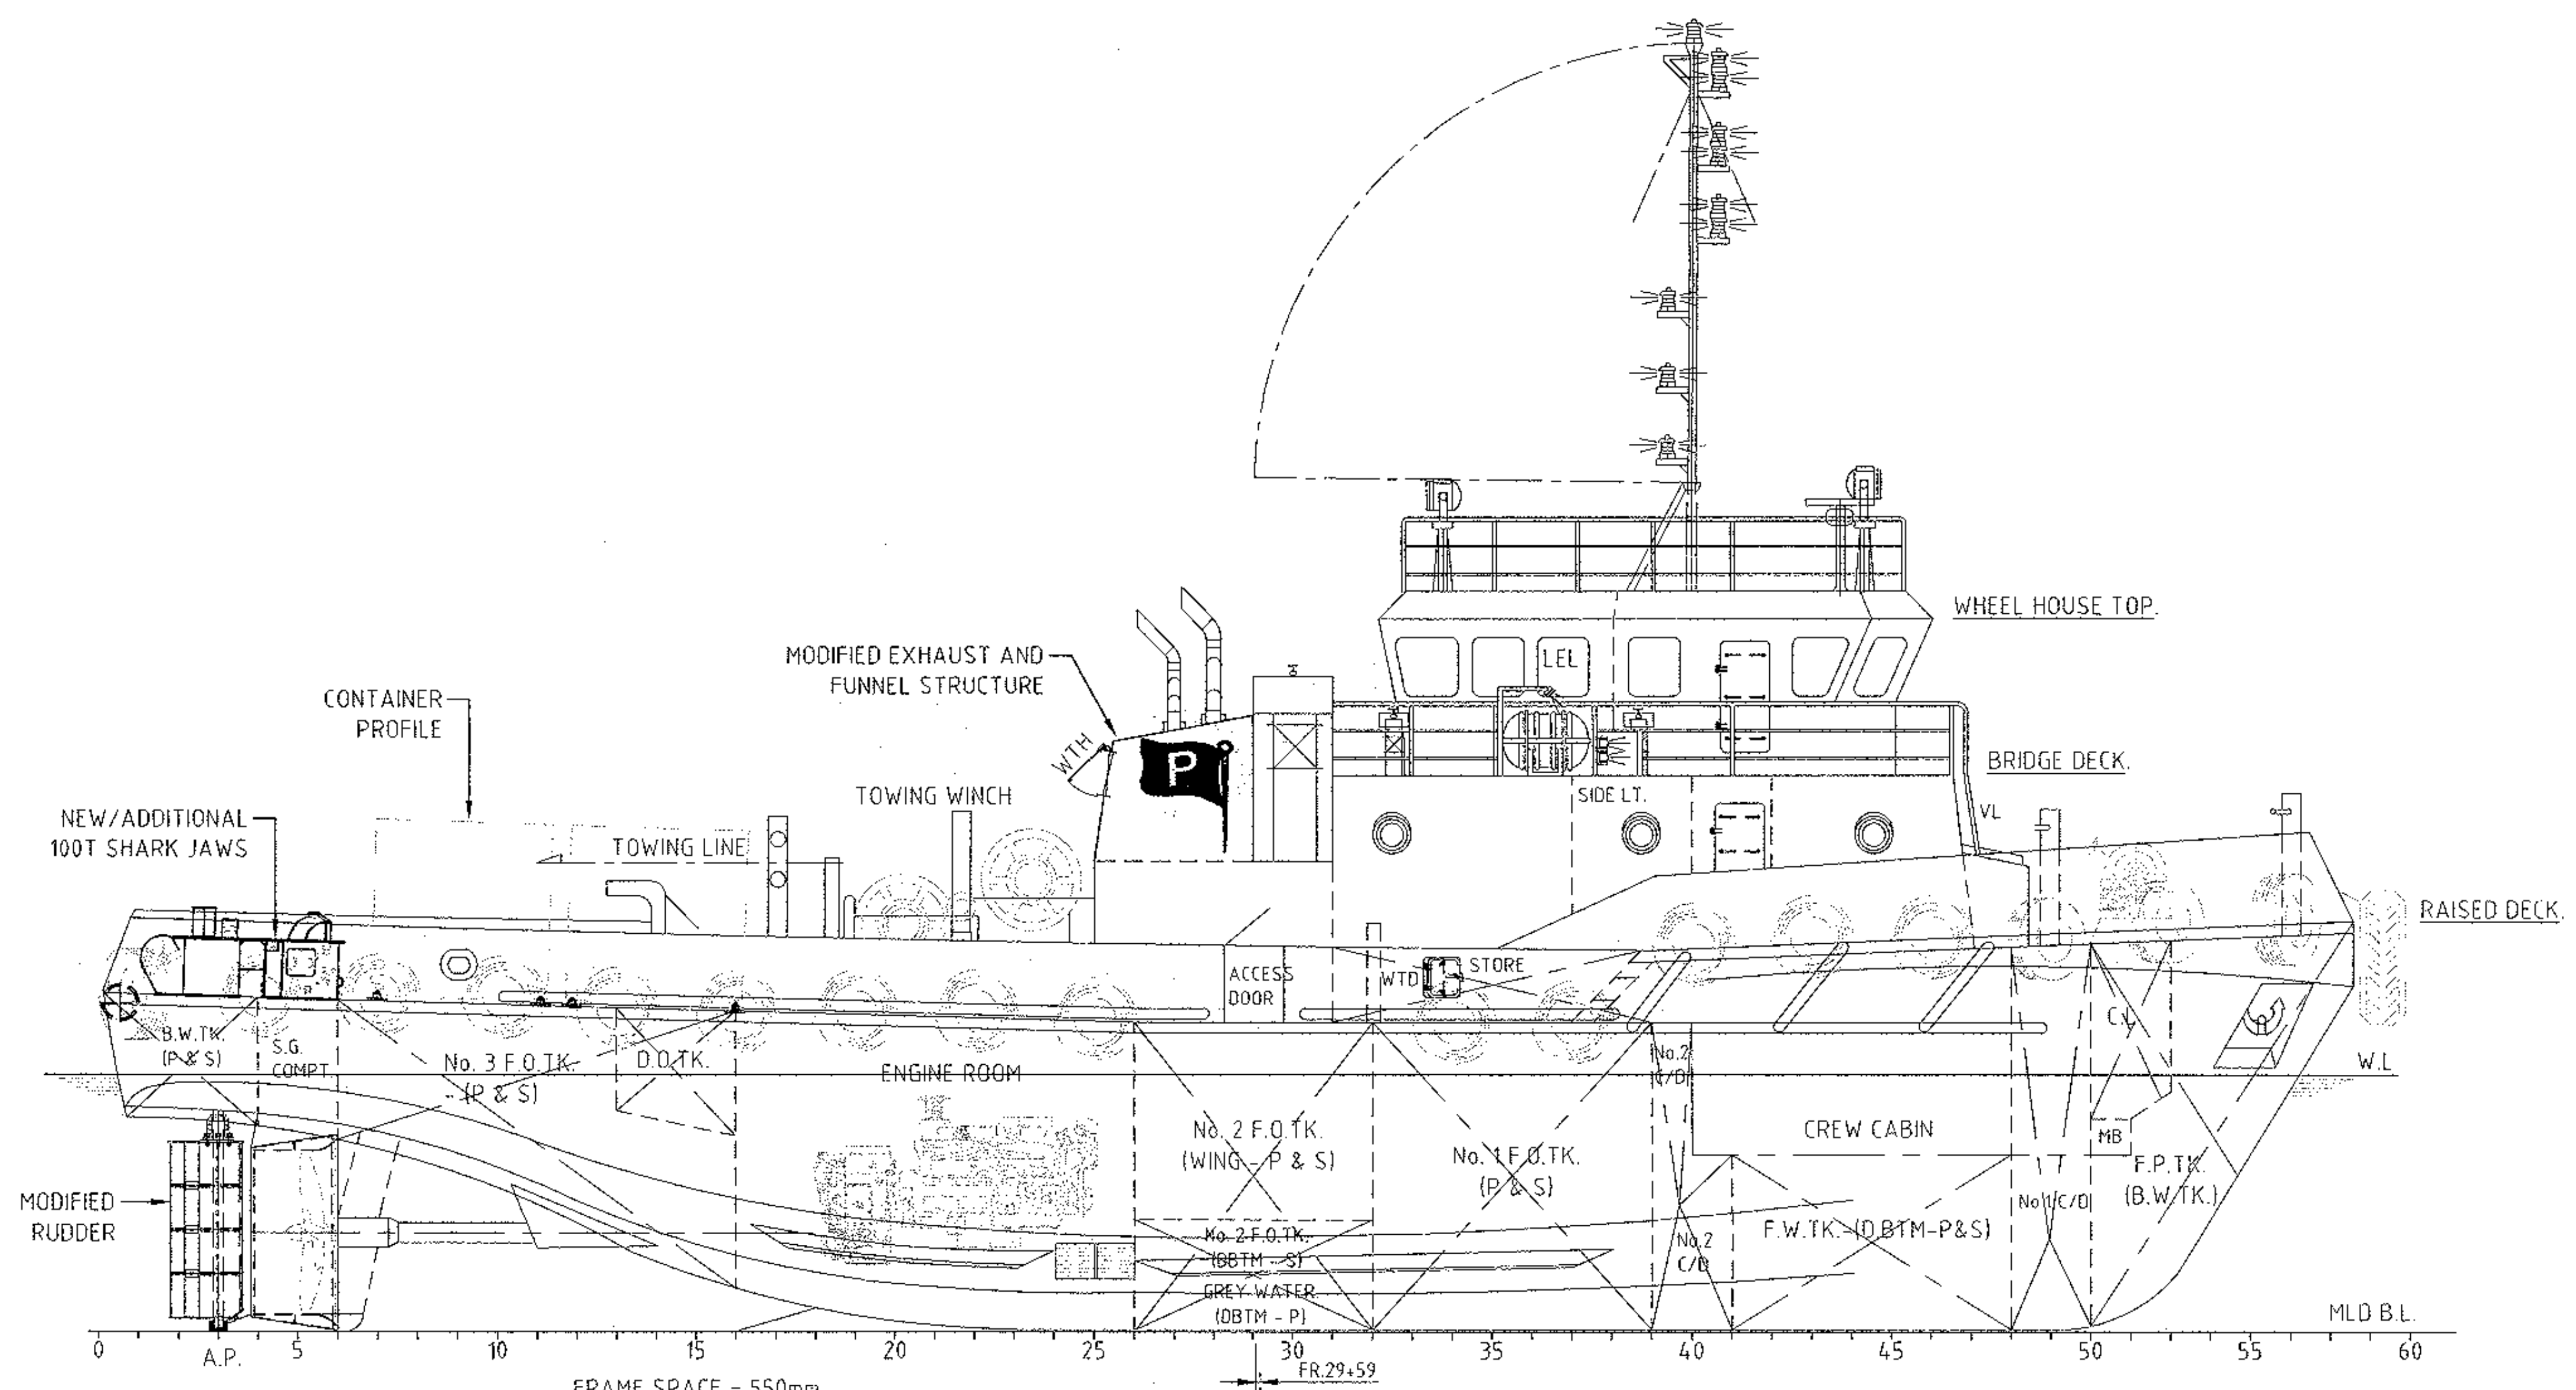

SIDE PROFILE

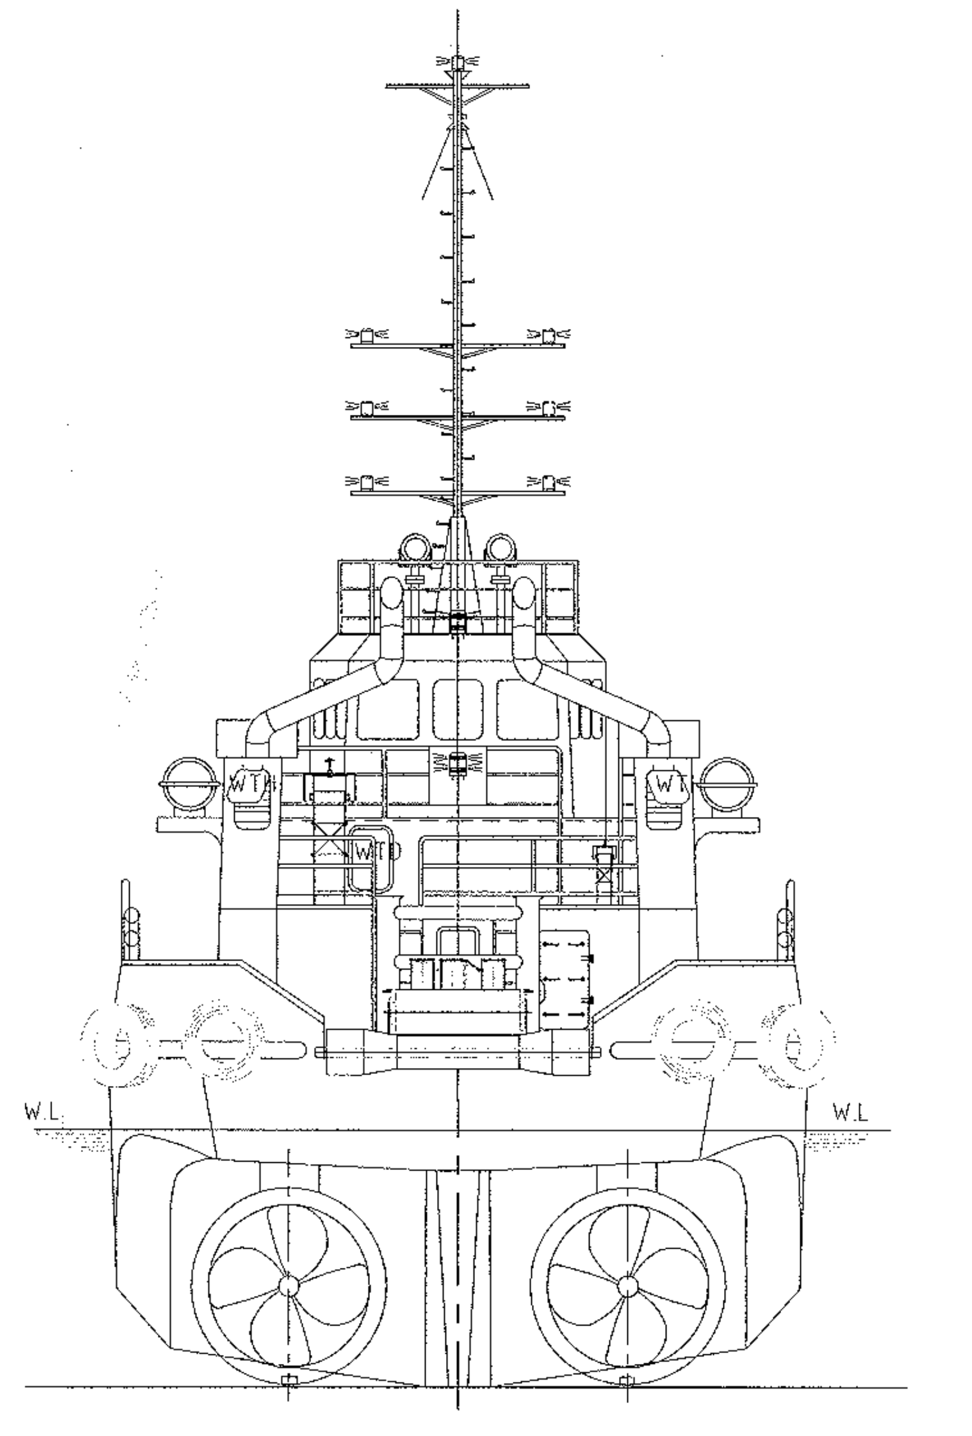

STERN VIEW

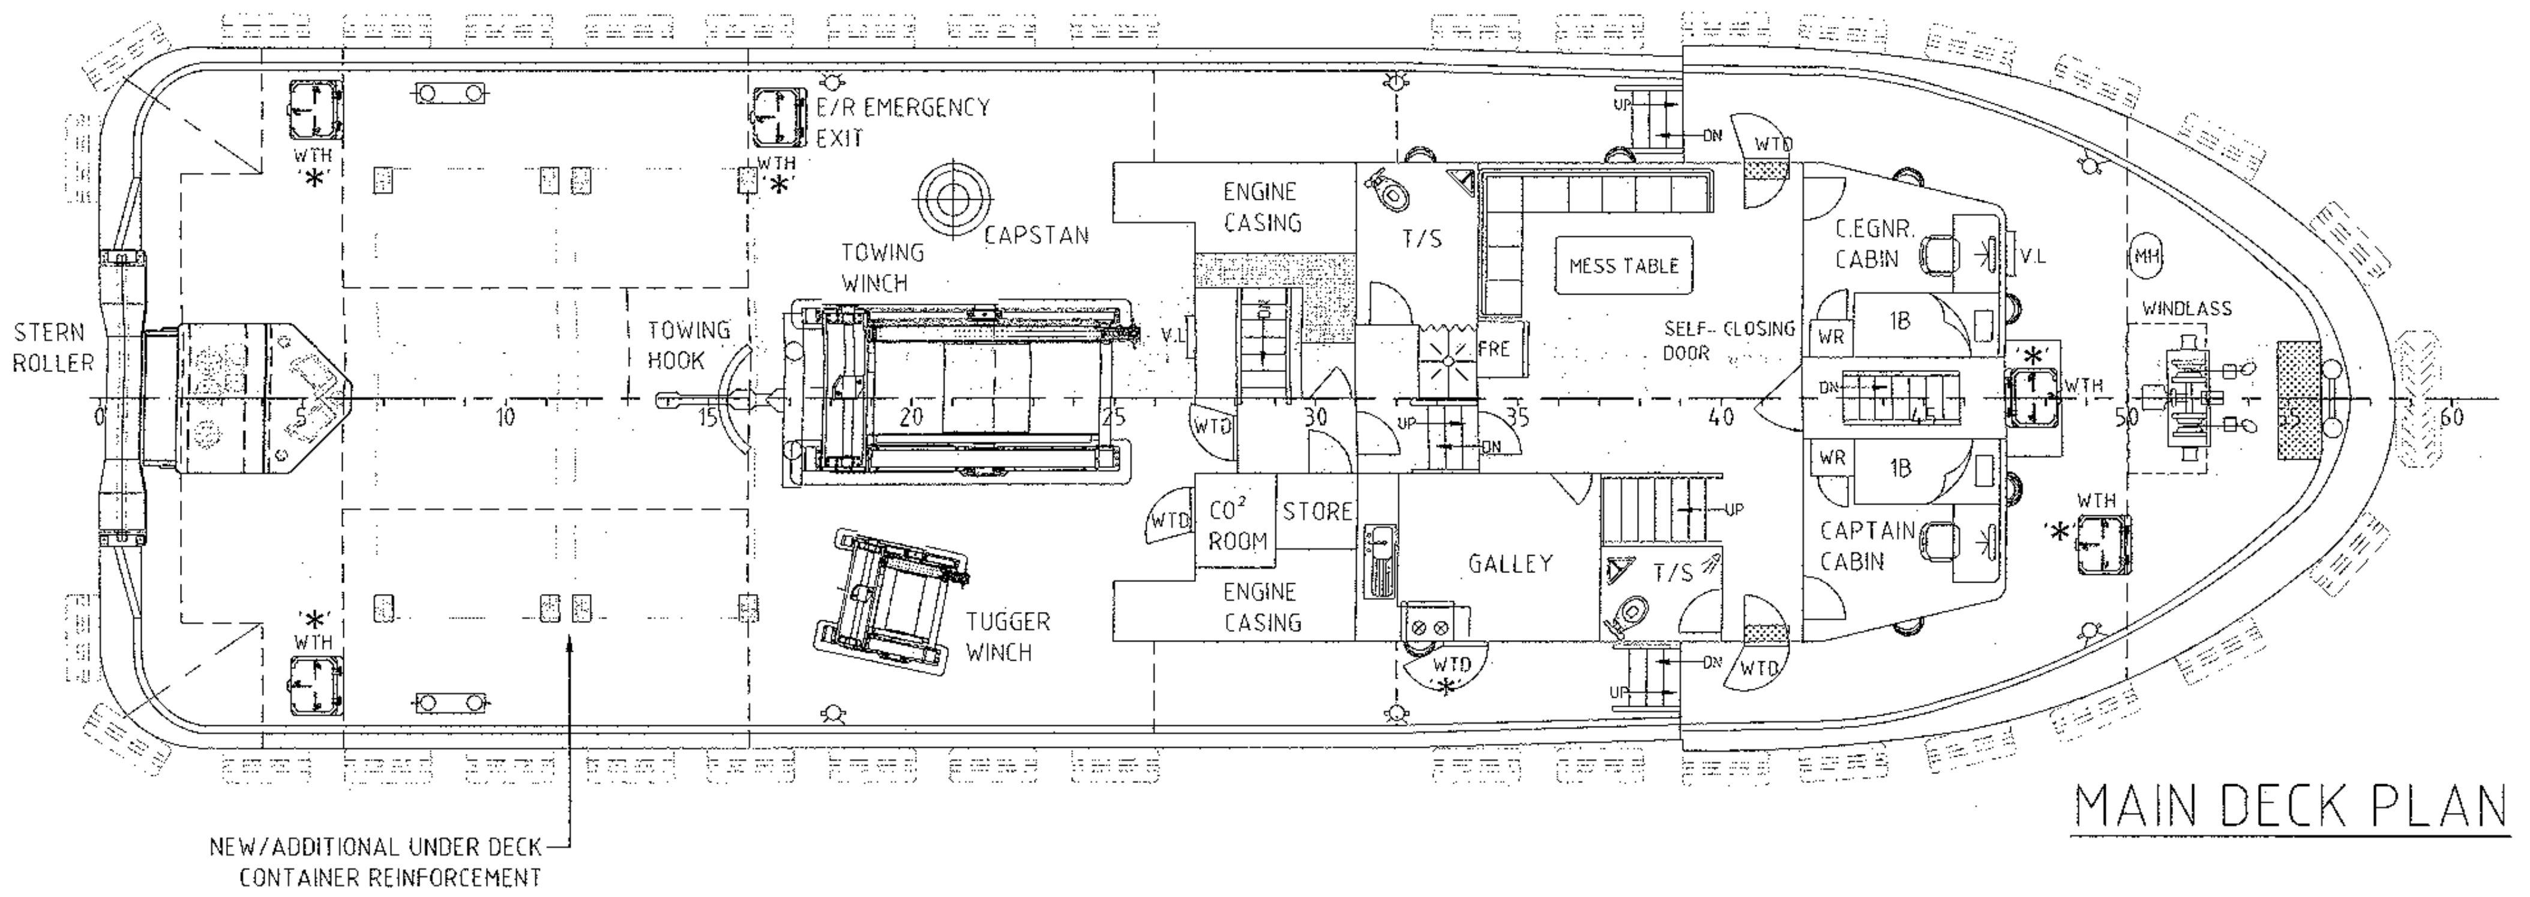

MAIN DECK PLAN

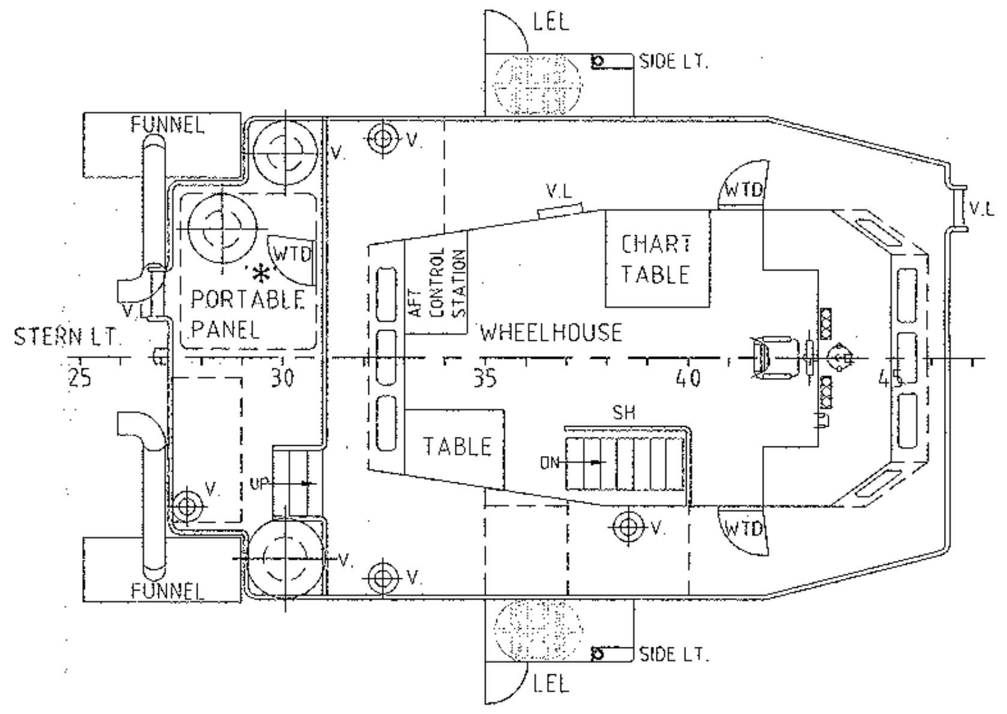

BRIDGE DECK PLAN

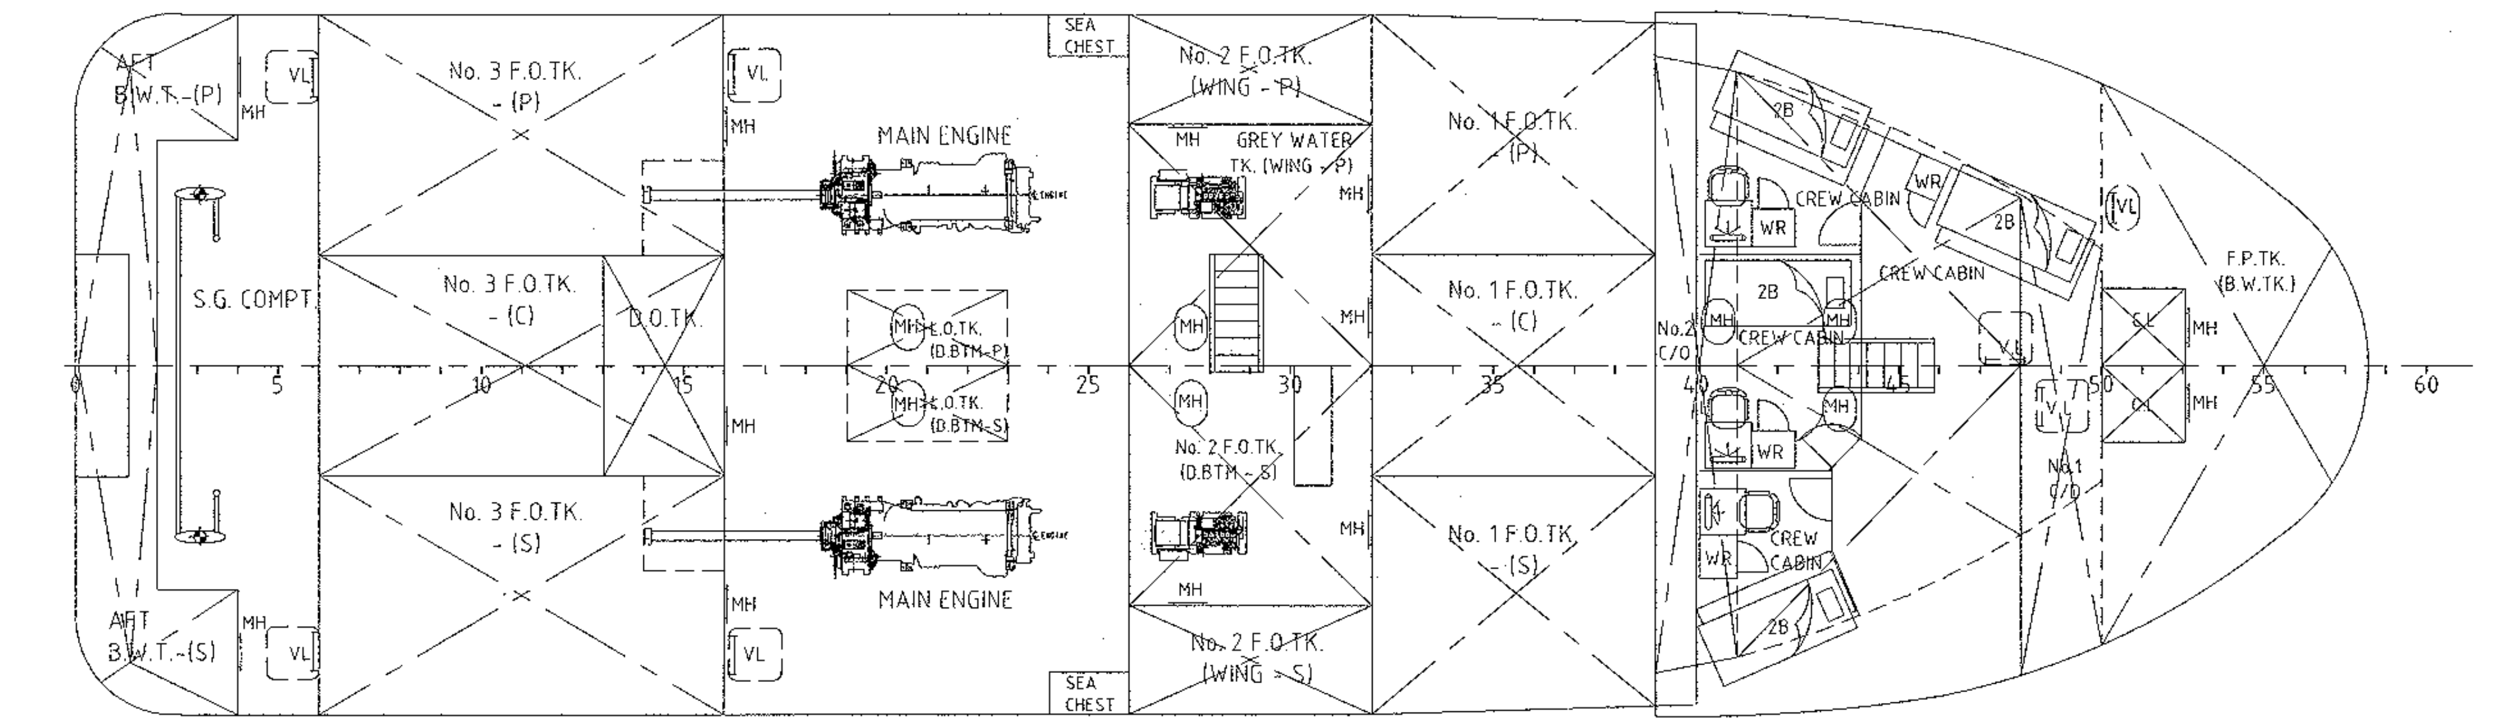

BELOW MAIN DECK PLAN

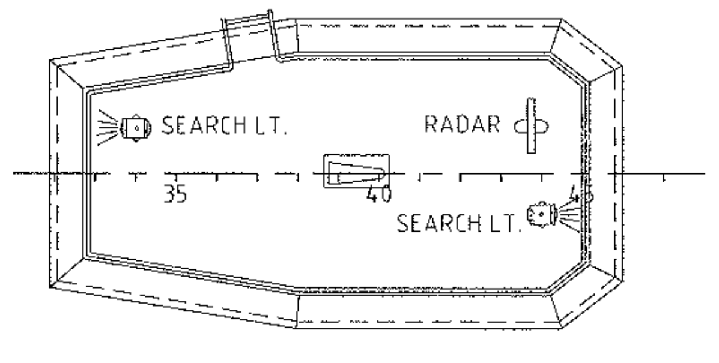

WHEELHOUSE TOP

PRINCIPAL PARTICULARS

L.O.A.	31.10M (102.03FT)
L.B.P.	28.72M (94.22FT)
BREADTH MOULDED	9.50M (31.17FT)
DEPTH MOULDED	4.20M (13.78FT)
MAXIMUM DRAFT	3.5M (11.48FT)
COMPLEMENT	10 MEN
PORT OF REGISTRY	BRISBANE, AUSTRALIA

APPROVED
22 OCT 2013
NIPPON KAIJI KYOKAI
REGIONAL MANAGER
SOUTH ASIA AND OCEANIA

[NK] With remark(s) listed in the attached letter(s).
NK reference No.: 21350029704RD
Total / page(s)

NOTES:

(A) TOP OF F.O. TK. TO BE COATED WITH INCOMBUSTIBLE COVERING OF 38MM AND OVER IN THICKNESS.

(B) '*' TO BE KEPT CLOSED AT THE SEA AND A PERMANENT NOTICE TO THIS EFFECT SHALL BE POSTED ON EITHER SIDE OF THE DOOR.

WTD = WEATHER TIGHT DOOR
WTH = WEATHER TIGHT HATCH
SH = STEEL HATCH

This drawing and all information shown hereon are the exclusive property of INTERNATIONAL MARITIME CONSULTANTS PTY. LTD. A.C.N 065 754 341 and is submitted only on a confidential basis. The recipient agrees not to reproduce the drawing, to return it upon request, and that no disclosure of the drawings or the information shown hereon will be made to a third party without the prior written consent from I.M.C.

This drawing has been produced under the controls established by a BVQI APPROVED QUALITY MANAGEMENT SYSTEM that conforms with ISO 9001:2000. BVQI Certificate Number: 129748

ISSUE	DATE	BY	REVISION	CLIENT APPROVAL
A	24/10/12	A.G.	ISSUED FOR APPROVAL - (OWNER)	

SHIP: "P.T. MONTO"

TITLE: GENERAL ARRANGEMENT (UPDATED)

OWNER	PACIFIC TUG (AUST) PTY. LTD.		
BUILDER		YARD NO.	
CLASS	CLASS NK		

INTERNATIONAL Naval Architects
MARITIME CONSULTANTS PTY. LTD.
Marine Engineers | Project Managers
SUITE 2, LEVEL 1 QUEENSGATE CENTRE, WILLIAM STREET, FREMANTLE, WESTERN AUSTRALIA 6160.
TEL: 08 9335 1991, FAX: 08 9335 1995,
E-MAIL: imc@international-maritime.com.au WEB: www.international-maritime.com.au

DRAWN	CHECKED	APPROVED	SCALE	DRAWING NO.	REV
A.G.	T.M.	J.M.	1:25 U.N.O	12-654-014	A
11/10/12	24/10/12	24/10/12	A1		