

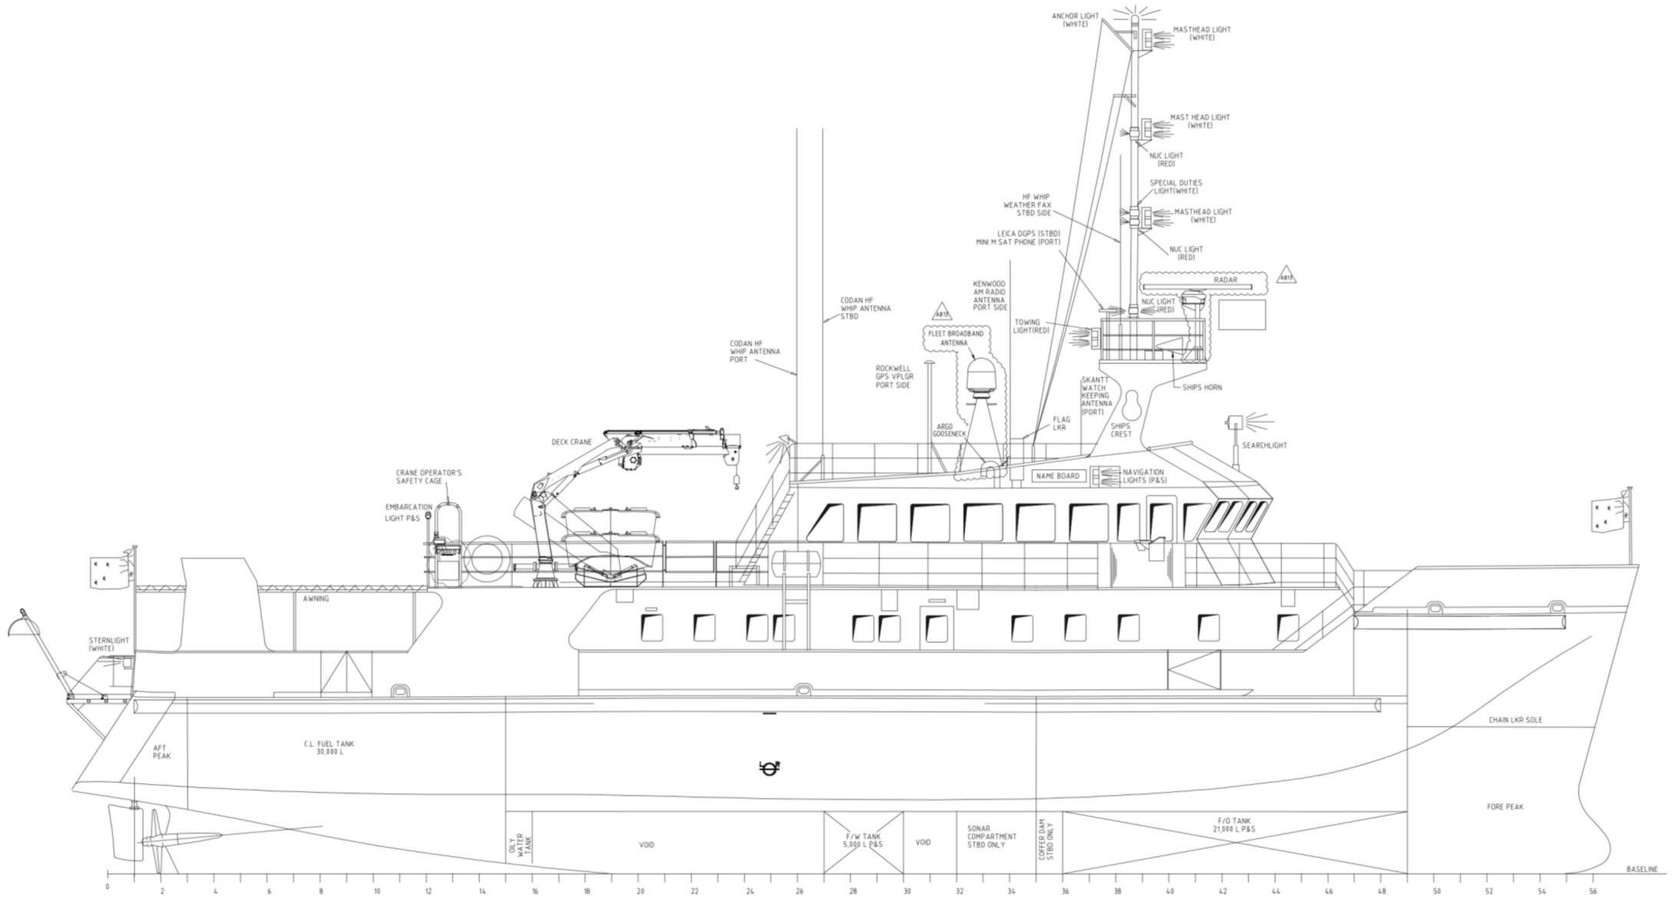


PROFILE

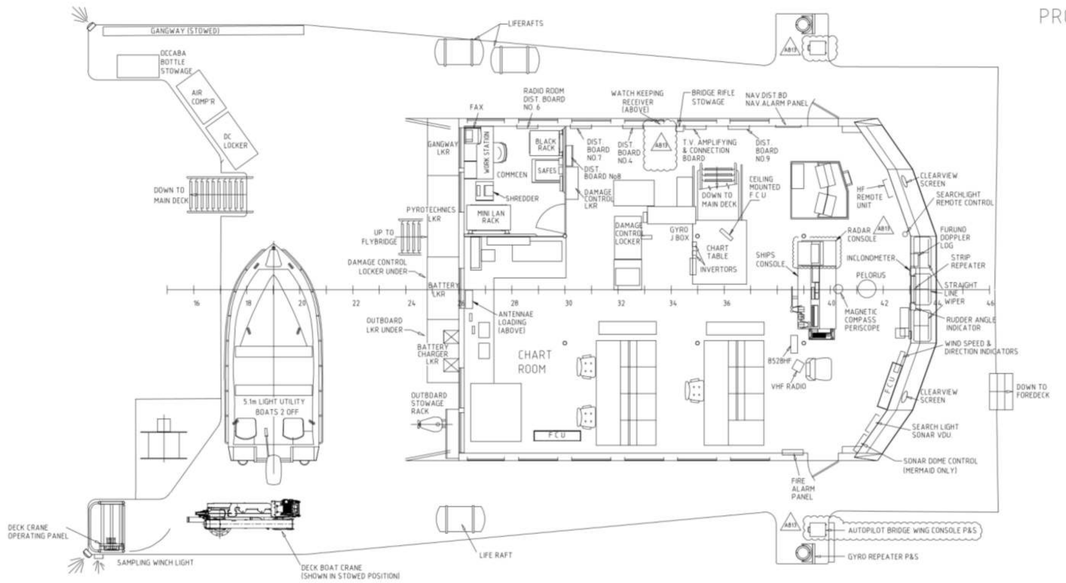


BRIDGE DECK PLAN

DO NOT SCALE	TOLERANCES, FINISHES,ETC.	EST. WT -	DRAWN		
		DIMS IN mm	CHECKED		
			PASSED	SHIP/ESTABLISHMENT	
			APPROVED	TITLE GENERAL ARRANGEMENT PROFILE AND BRIDGE DECK PLAN	SCALE 1:50 / DRAWING NUMBER 2-010 / SHT 1 OF 1 / REV A813
CAD FILE No 2-010			DATE APPROVED	DCCM	DISC CODE / DOC TYPE

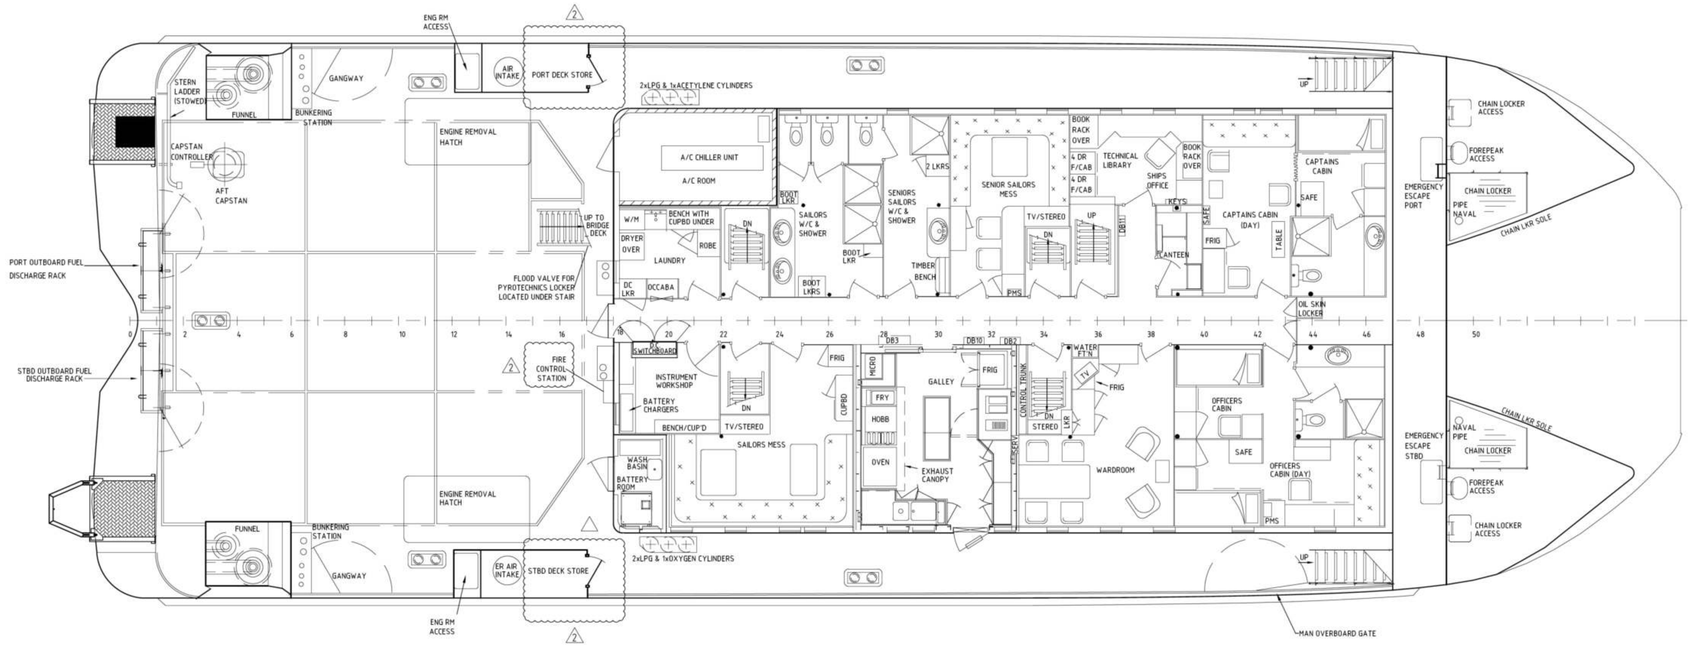

MAIN DECK PLAN

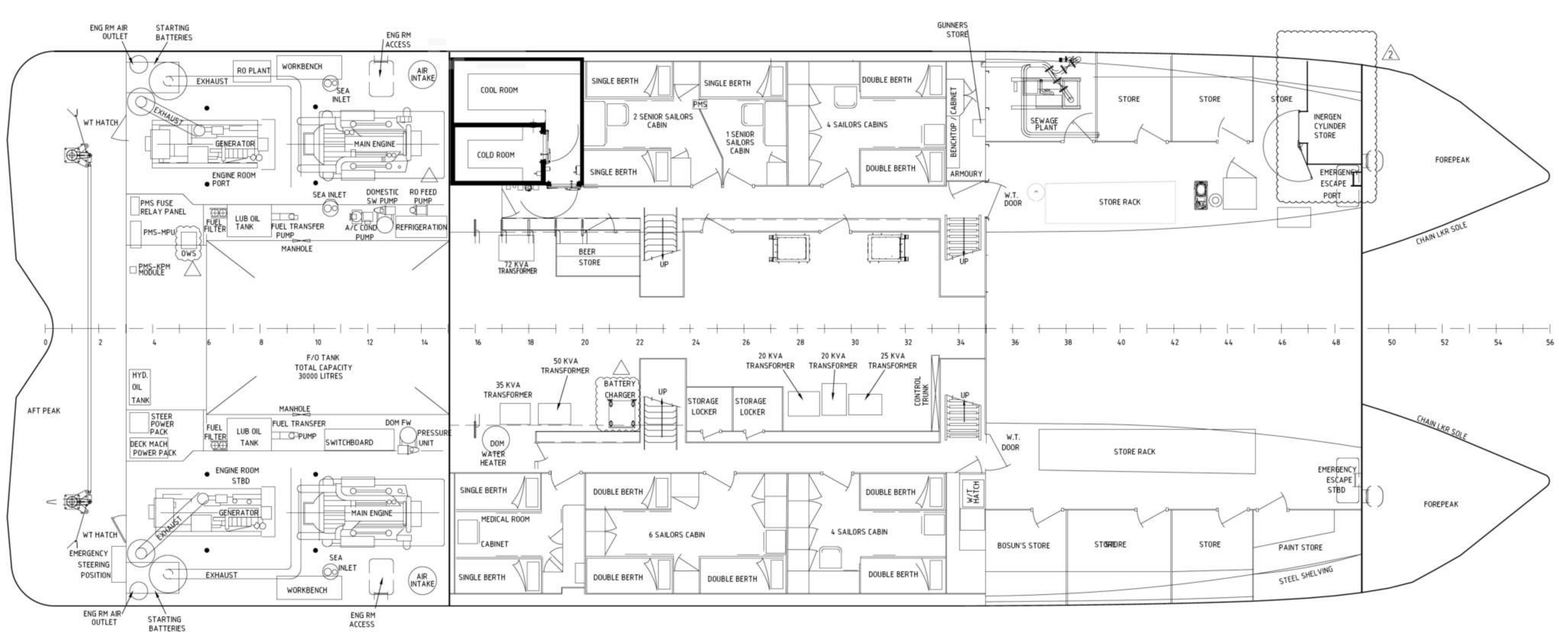

BELOW MAIN DECK PLAN

DO NOT SCALE	TOLERANCES, FINISHES,ETC.	EST. WT –	DRAWN		
		DIMS. IN mm	CHKD		
		DRG. PRACTICE TO	PASSED	SHIP/ESTABLISHMENT	SEC'Y CLASS
			APPROVED	TITLE: GENERAL ARRANGEMENT MAIN DECK PLAN & BELOW DECK PLAN	SCALE: NTS; DRAWING NUMBER: 2-011; SHT: 1 1; REV: 2
CAD FILE No			DATE APPROVED	DCCM	DISC. CODE; DOC TYPE: DX

A0